FilmL.A., Inc.
6255 W Sunset Blvd, 12th Floor
Hollywood, CA 90028
t: (213)977-8600 - f: (213)977-8601
www.filmla.com

Summary Information

Permit No: F00148724-A **Type of Permit:** FILMING **Release Date:** 03/06/2019

Production Company CBS CORPORATION

Insured Company Name CBS CORPORATION
Contact Phone No. 1 323-956-2200
Contact Phone No. 2
Fax
Address 4024 RADFORD AVE
STUDIO CITY, California 91608

Production Title STRANGE ANGEL #203

Type of Production TV Drama

Producer David Rosemont

Director tbd tbd

1st AD tbd tbd

Production Manager tbd tbd

FilmL.A. Coordinator Cody Penwell

Location Manager Robert Paulsen
Primary Phone Mobile - 310.383.3273
Secondary Phone

Location Assistant Alex Kivlen
Primary Phone Mobile - 323-744-0502
Secondary Phone

Fees

Posting 600	$138.00
Posting 1200	$276.00
LA CITY LANE AND STREET CLOSURE FEE	$312.00
LA CITY DOT SIGN REMOVALS AND ENGINEERS	$812.00
LA CITY DEPT OF REC AND PARKS PARK MONITOR FEE	$912.00
FILMLA NON-REFUNDABLE FILM PERMIT RIDER FEE	$109.00
LA CITY FIRE SAFETY OFFICER	$2,210.00
LA CITY DEPT OF REC AND PARKS CREW PARKING 16 VEHICLES AND UP	$600.00
LA CITY DEPT OF REC AND PARKS MONITOR REPORTING FEE	$152.00

Total Permit Fee $5,521.00

Number of Locations 1

NOT A PERMIT

FilmL.A., Inc.
6255 W Sunset Blvd, 12th Floor
Hollywood, CA 90028
t: (213)977-8600 - f: (213)977-8601
www.filmla.com

Summary Information — Location

Permit Number	F00148724-A	**Location Manager**	Robert Paulsen
Production Company	CBS CORPORATION	Primary Phone	Mobile - 310.383.3273
Insured Company	CBS CORPORATION	Secondary Phone	
Production Title	STRANGE ANGEL #203		

Location Address Foothill Blvd, W Conover St - Wentworth St, Los Angeles, CA, 91040

Location Type Bridge

Prep Dates 3/6/2019 - 3/6/2019 07:00 - 16:00 1 day

Film Dates 3/7/2019 - 3/8/2019 18:00 - 06:00 1 day
3/8/2019 - 3/9/2019 18:00 - 06:00 1 day

Strike Dates 3/9/2019 - 3/9/2019 07:00 - 17:00

Open or Closed to the Public Open

Generic Conditions

*Certain service and personnel fees required by jurisdictional agencies are not collected by FilmL.A. Any such fees must be paid directly to the appropriate agency, and a separate invoice will be provided to the permittee.
*LAFD UFSO: Company must contact FilmL.A. for extension of the Uniformed Fire Safety Officers' hours. During normal business hours, UFSO must also inform the LAFD Film desk of the extension.
All closures impacting sidewalks must be implemented per WATCH manual, CA MUTCD TA-28 & TA-29
All vehicles must be parked on private property
Community Survey Obtained
Must Maintain 5' Clearance on Sidewalks/Walkways
Must maintain local/emergency access
No cast or crew parking on area streets
No interference with merchant activity.
Notify LAPD Foothill Division (818) 756-8861 and comm. (213) 978-6552 1/2 hour prior to any gunfire, brandishing weapons, special effects or simulated emergency or criminal activity.
Number of uniformed officers listed on the permit is a minimum requirement. Permittee remains responsible for deploying a sufficient number of uniformed officers to provide traffic and crowd control to ensure the safety of the film crew and the public.
Traffic control must be done in accordance w/MUTCD
Traffic Officers Required
Uniformed officers shall have a copy of the film permit in their possession and are required to confirm that all traffic control signage devices are in place.

Please see attached documents U28131.pdf
148724_FULL_FOOTHILL_CONOVER_WENTWORTH_.pdf

NO PERMIT

FilmL.A., Inc.
6255 W Sunset Blvd, 12th Floor
Hollywood, CA 90028
t: (213)977-8600 - f: (213)977-8601
www.filmla.com

Summary Information — Location

Permit Number	F00148724-A	**Location Manager**	Robert Paulsen
Production Company	CBS CORPORATION	Primary Phone	Mobile - 310.383.3273
Insured Company	CBS CORPORATION	Secondary Phone	
Production Title	STRANGE ANGEL #203		

148724_ES_FOOTHILL_9400 FOOTHILL_NORTH 1200'_-SS CURB.pdf
F00148724-Park_Guidelines.pdf
148724_ES_C1_FOOTHILL_9400 FOOTHILL_NORTH END OF BRIDGE_-SS CURB.pdf

Equipment on Location

Type	Quantity
5 or 10 ton trucks	4
Cast/Crew vehicles	120
Condors	1
Cranes	1
Cube Trucks	3
Generator	1
Picture vehicles	3
Trailers	3
Vans	3

Personnel on Location

Type	Quantity
Cast	5
Crew	100
LA City UFSO assigned	44653
Off-Duty/Retired LAPD Officer(s)	4

Filming Activities Atmospheric Smoke Effects; Brandishing weapons; Drive ups & away; Equipment on sidewalk, in curb lane & across street; Exterior Dialogue; Intermittent pedestrian control; Intermittent traffic control - 2 minutes standard; Wetdown; Additional prep dates: 3/7 & 3/8, 0700 - 1800; Camera and equipment, lighting positions, and filming under the Foothill Blvd Bridge.; Filming on top of bridge.; Camera techno crane on the bridge. Condor placement on Foothill Blvd (overnight parking 3/7 and 3/8 in the curb and in shoulder during prep).; Talent jumping fence on E/S Foothill Blvd and sliding down the ramp.; BB lighting position on Conover St. behind gate.; Generator placement on E/S Foothill Blvd. and on 9666 Foothill Blvd. property.; Shutting off 3 street lamps south of bridge and 1 lamp north of bridge.; Removing 8 No Parking signs on bridge and temporarily replacing with period signage.; Erecting temporary billboard on W/S near southern end of bridge.; Covering yellow pad on E/S sidewalk ramp and sections of Foothill Blvd yellow and white street lines with frisket paper.; Picture cars on bridge.; Stunt fight on the bridge, to include stunt performers harnessed to the bridge (safety lines tied off bridge for stunts); secured stunt talent leaning over bridge railing.; SFX: 14' metal wings covered in nonflammable fabric soaked in flammable liquid and set afire (flame bar with propane). Talent smoking; use of lighter; Placing temporary 6' wide 10;

Special Effects: F/X Permit # U28131

Type	No. Times Per Day	No. Takes Per Take
Fire Bars	6 - 10	6 - 10
Fire Effects	6 - 10	6 - 10

NOT A PERMIT

FilmL.A., Inc.
6255 W Sunset Blvd, 12th Floor
Hollywood, CA 90028
t: (213)977-8600 - f: (213)977-8601
www.filmla.com

Summary Information — Location

Permit Number	F00148724-A	**Location Manager**	Robert Paulsen
Production Company	CBS CORPORATION	Primary Phone	Mobile - 310.383.3273
Insured Company	CBS CORPORATION	Secondary Phone	
Production Title	STRANGE ANGEL #203		

Open flame	6 - 10	6 - 10

Description of F/X Scene: ACTORS SMOKING CIGARETTES, CIGARS, AND PIPES. SMOKE EFFECTS. FIERY ANGEL WINGS AND JACKET.

- (20) RED ENOLA GAY SMOKE GRENADES
- QUARTER FIR MIX (ALCOHOL AND WHITE GAS)
- (3) CIGARS
- (1) PACK OF HERBAL CIGARETTES
- (1) PIPE
- MATCHES AND LIGHTERS

*UFSO REQUIRED FOR SPECIAL FX.
**PROVIDE FIRE PROTECTION (2) FIRE EXTINGUISHERS.

Jurisdiction **Political:** Los Angeles City - Council District 07 **Police:** Los Angeles Police Department **Fire:** Los Angeles City

Approvals

LOS ANGELES CITY DEPARTMENT OF TRANSPORTATION - CLOSURES	Adrian Fayad
LOS ANGELES CITY DEPARTMENT OF PUBLIC WORKS-COMMISSIONER	Kevin James
LOS ANGELES CITY POLICE DEPARTMENT	Irene Martinez
LOS ANGELES CITY DEPARTMENT OF REC & PARKS - FILM OFFICE	Christina Woods
LOS ANGELES CITY FIRE DEPARTMENT - FILM UNIT	Kanisha Leonard
LOS ANGELES CITY DEPARTMENT OF TRANSPORTATION - SIGN & METER REMOVAL	Karina Chaki

Coordinator Note UFSO REQUIRED:
3/7-3/8; 1800-0600 (OVERNIGHT)
3/8-3/9; 1800-0600 (OVERNIGHT)

Coordinator Note SPOT CHECK APPROVED FOR CREW PARKING: INSP. OWENS

Coordinator Note REF: 64422
HANSEN DAM - EQUESTRIAN CENTER
DATE: 03/07/2019
TIME: 1:00PM - 7:00AM (1 MONITOR - 2 SHIFTS)

HANSEN DAM - EQUESTRIAN CENTER

NOT A PERMIT

FilmL.A., Inc.
6255 W Sunset Blvd, 12th Floor
Hollywood, CA 90028
t: (213)977-8600 - f: (213)977-8601
www.filmla.com

Summary Information — Location

Permit Number	F00148724-A	**Location Manager**	Robert Paulsen
Production Company	CBS CORPORATION	Primary Phone	Mobile - 310.383.3273
Insured Company	CBS CORPORATION	Secondary Phone	
Production Title	STRANGE ANGEL #203		

DATE: 03/08/2019
TIME: 1:00PM - 9:00AM (1 MONITOR - 2 SHIFTS)

Coordinator Note Production to temporarily cover the yellow and white street lines with temporary paper on the Foothill Blvd bridge (WEST Conover St to Wentworth St) and the yellow sidewalk ramp pad on west side of Foothill Blvd on the south end of bridge during the bridge closure on Thursday 3/7 (6PM - 6AM) and Friday 3/8 (6PM - 6AM) per General LADOT guidelines for street signs emailed.
Important Safety Notice: To ensure public safety, production to remove the temporary coverings of the yellow and white traffic lane lines before the bridge closure reopens at the end of the film shoot on Thursday 3/7 and on Friday 3/8.

Coordinator Note FILM SHOOT DATE: THURSDAY 3/7 (6PM - 6AM) AND FRIDAY 3/8 (6PM - 6AM) LOCATION: FOOTHILL BLVD BRIDGE (WEST CONOVER ST - WENTWORTH ST) - REMOVE 8 "TOW AWAY NO PARKING ANYTIME SIGNS" ON THE LIGHT POLES ON FOOTHILL BLVD BRIDGE (WEST CONOVER ST - WENTWORTH ST) BY 9AM ON WEDNESDAY 3/6 - REINSTALL ALL 8 SIGNS ON THE LIGHT POLES AFTER 6AM ON SATURDAY 3/9 CONTACT: ROBERT PAULSEN 310-383-3273

Coordinator Note RIDER A RELEASES THE REMAINING LOCATION

Parking

Base Camp	9401 Foothill Blvd,	**Crew Parking**	11127 Orcas Ave, San
Location Type :	Los Angeles, CA,	Location Type :	Fernando Valley, CA,
Other Location	91040	Other Location	91342

Parking Notes
Crew parking/breakfast catering: Hansen Dam Horse Park - back lot (120 spaces)
3/7 at 1300 - 3/8 at 0700
3/8 at 1300 - 3/9 at 0900

Park Res #64422

Posting "No Parking" signs E/S FOOTHILL BLVD, 9401 FOOTHILL BLVD - 1200' NORTH

Approximate Footage 901 - 1200 **Log Number** 234025

Date(s) 3/6/2019 to 3/9/2019 **Time(s)** 00:00 to 00:00

Posting "No Parking" signs B/S FOOTHILL PL, 9730 FOOTHILL PL - FOOTHILL BLVD

NOT A PERMIT

FilmL.A., Inc.
6255 W Sunset Blvd, 12th Floor
Hollywood, CA 90028
t: (213)977-8600 - f: (213)977-8601
www.filmla.com

Summary Information — Location

Permit Number	F00148724-A	**Location Manager**	Robert Paulsen
Production Company	CBS CORPORATION	Primary Phone	Mobile - 310.383.3273
Insured Company	CBS CORPORATION	Secondary Phone	
Production Title	STRANGE ANGEL #203		

Approximate Footage 301 - 600 **Log Number** 234280

Date(s) 3/7/2019 to 3/9/2019 **Time(s)** 00:00 to 00:00

Lane / Full Closure FULL CLOSURE FOOTHILL BLVD, W CONOVER ST - WENTWORTH ST

Approximate Footage 0 - 300

Date(s) 3/7/2019 to 3/7/2019 **Time(s)** 20:00 to 06:00

Lane / Full Closure FULL CLOSURE FOOTHILL BLVD, W CONOVER ST - WENTWORTH ST

Approximate Footage 0 - 300

Date(s) 3/8/2019 to 3/8/2019 **Time(s)** 20:00 to 06:00

Lane / Full Closure NORTHBOUND#2 TRAFFIC LANE (INC. SHOULDER) OF FOOTHILL BLVD, 9400 FOOTHILL BLVD - NORTHERN END OF THE BRIDGE

Approximate Footage 0 - 300

Date(s) 3/6/2019 to 3/6/2019 **Time(s)** 07:00 to 15:00

Lane / Full Closure NORTHBOUND#2 TRAFFIC LANE (INC. SHOULDER) OF FOOTHILL BLVD, 9400 FOOTHILL BLVD - NORTHERN END OF THE BRIDGE

Approximate Footage 0 - 300

Date(s) 3/7/2019 to 3/7/2019 **Time(s)** 07:00 to 20:00

Lane / Full Closure NORTHBOUND#2 TRAFFIC LANE (INC. SHOULDER) OF FOOTHILL BLVD, 9400 FOOTHILL BLVD - NORTHERN END OF THE BRIDGE

Approximate Footage 0 - 300

Date(s) 3/8/2019 to 3/8/2019 **Time(s)** 09:00 to 20:00

Lane / Full Closure NORTHBOUND#2 TRAFFIC LANE (INC. SHOULDER) OF FOOTHILL BLVD, 9400 FOOTHILL BLVD - NORTHERN END OF THE BRIDGE

Approximate Footage 0 - 300

NOT A PERMIT

FilmL.A., Inc.
6255 W Sunset Blvd, 12th Floor
Hollywood, CA 90028
t: (213)977-8600 - f: (213)977-8601
www.filmla.com

Summary Information — Location

Location 1 of 1

Permit Number	F00148724-A	**Location Manager**	Robert Paulsen
Production Company	CBS CORPORATION	Primary Phone	Mobile - 310.383.3273
Insured Company	CBS CORPORATION	Secondary Phone	
Production Title	STRANGE ANGEL #203		

Date(s) 3/9/2019 to 3/9/2019 **Time(s)** 06:00 to 17:00

Lane / Full Closure E/S CURB PLUS BIKE LANE FOOTHILL BLVD, DRIVEWAY ENTRANCE OF 9401 FOOTHILL BLVD - 1200' NORTH
3/6, 0700 - 3/9, 1700 (CONTINUOUS)

Approximate Footage 0 - 300

Date(s) 3/6/2019 to 3/9/2019 **Time(s)** 07:00 to 17:00

NOT A PERMIT

F-315-U

LOS ANGELES FIRE DEPARTMENT

Permit #F00148724-A

Permit No: 28131

Date Issue 3/4/2019

SPECIAL PERMIT TO USE SPECIAL EFFECTS

State Lic No 1831.06

Name:	HUTCHINS, ROBERT W	Address:	10284 haines canyon av			Phone:	(818) 446-0698
Company:		City:	tujunga ca			Mobile:	(213) 718-8191
Email:	HUTCH@HUTCHFX.COM	State:	CA	Zip:	91042	Fax:	(818) 446-0798

2nd Operator: 3493.07 Bero, Brian

Production Title: STRANGE ANGEL Production Company: CBS STUDIOS

Location: FOOTHILL BL. X WHEATLAND AND CONOVER ST

PERMISSION IS HEREBY GRANTED TO SIMULATE:

ACTORS SMOKING CIGARETTES ,CIGARS AND PIPES. SMOKE EFFECTS .FIERY ANGEL WINGS AND JACKET

USING THE FOLLOWING SPECIAL EFFECTS MATERIAL:

20-RED ENOLA GAY SMOKE GRENADES .QTR FIR MIX (ALCOHOL AND WHITE GAS) ,3-CIGARS ,1PACK OF HERBAL CIGARETTES ,1-PIPE , MATCHES AND LIGHTERS

UNDER THE FOLLOWING CONDITIONS:

UNDER THE DIRECT SUPERVISION OF HUTCHINS, ROBERT W, 1831.06 AND UFSO REQUIRED 148724 PROVIDE FIRE PROTECTION (2- FIRE EXTINGUISHERS)

ADDITIONAL TERMS AND CONDITIONS

992.6 HSC RESPONSIBILITY. The Company representative shall provide to the authority having jurisdiction the name and license number of the special effects operator who shall have the authority, responsibility and be in charge of handling all Special Effects Material. The company representative shall also allocate sufficient time to the Special Effects Pyrotechnic Operator to prepare for the transportation, parking, storing, securing daily, discharging, disposing of, or otherwise handling of fireworks, pyrotechnic devices, or materials in a sane manner. Upon completion of firing, no unauthorized person shall be permitted access to the firing area until the licensed pyrotechnic operator has determined the area to be safe and secure.

NOTICE: The permittee and production company shall be advised that this permit in no way removes or modifies their responsibility to comply with any other applicable laws or ordinances, including those relating to excessive noise.

57.105.8 THE CHIEF SHALL HAVE THE POWER TO REVOKE OR SUSPEND ANY SPECIAL PERMIT UPON VIOLATION OF THE TERMS AND CONDITIONS IN ACCORDANCE WITH PROVISIONS OF SECTION 57.105.5 OF THE LOS ANGELES MUNICIPAL CODE.

SUBJECT TO FIELD INSPECTION NO DEVIATION WITHOUT WRITTEN PERMISSION

TEMPORARY FROM

3/7/2019 TO **3/8/2019**

Fire Chief
By: OWENS
Phone: 213 978-3670

lafd:rev 2/2017

NOT A PERMIT

DETOUR

CMS
ROAD CLOSED AHEAD
USE ALT ROUTE

W20-3
W20-2
M4-10(RT)
R11-4

DETAIL "A"
SEE SHEET 02

DETAIL "B"
SEE SHEET 02

CMS
ROAD CLOSED AT CONOVER
NO THROUGH TRAFFIC TO WENTWORTH
USE DETOUR ---->

CMS
ROAD CLOSED AT CONOVER
NO THROUGH TRAFFIC TO WENTWORTH

CMS
ROAD CLOSED 3/7-3/8 6P-6A
3 DAYS IN ADVANCE

DETAIL "C"
SEE SHEET 03

CMS
ROAD CLOSED 3/7-3/8 8P-6A
3 DAYS IN ADVANCE

DETAIL "D"
SEE SHEET 03

CMS
ROAD CLOSED AHEAD
USE ALT ROUTE

OSBORNE ST
FOOTHILL BL
210 FWY
CLYBOURNE AVE
ORCAS AVE
BRAINARD AVE
CHRSTY AVE
WHITLAND AVE
ESKO AVE
TUJUNGA VALLEY
FOOTHILL PL
CONOVER ST
MONTAGUE ST
BRANFORD ST
GLENOAKS BLVD
SHELDON ST
McBROOM ST
WEALTHA AVE
STONEHURST
GOLF COURSE ENTRANCE
WENTWORTH ST

M4-10(LT)
M4-10(RT)
W11-1
SC31
W11-11
R11-4
W20-1
W2-3

Permit #F00148724-A

FILM LA COORDINATOR: CODY PENWELL
FILM LA PERMIT # F-148724
DATE/TIMES: 3/7,-3/8, 1800-0600

LEGEND:

- ADVANCE WARNING SIGN
- TYPE III BARRICADE
- SIGN ON TYPE III BARRICADE
- SIGN ON TYPE I BARRICADE
- 28" TRAFFIC CONE - REFLECTIVE
- FLASHING ARROW SIGN (FAS)
- CLOSURE/WORK AREA

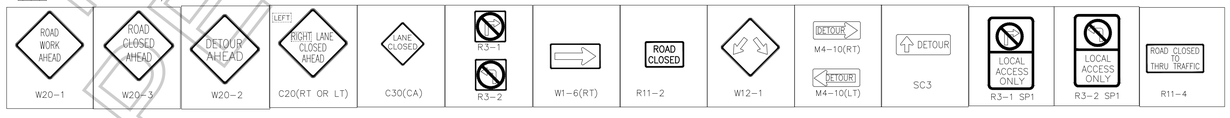

GENERAL NOTES:
1. ALL SIGNING, DELINEATORS, CONES, BARRICADES, ETC, SHALL CONFORM TO THE STATE OF CALIFORNIA DEPARTMENT OF TRANSPORTATION (CALTRANS) STANDARD PLANS AND STANDARD SPECIFICATIONS, CALIFORNIA M.U.T.C.D, AND ANY ADDENDUMS THERTO AND AS SHOWN ON THESE PLANS.
WITH TRAFFIC SIGNALS OR CROSSWALKS.
CONES SHALL BE 28" MINIMUM HEIGHT REFLECTORIZED SLEEVES.

NOT A PERMIT

PROJECT/SHEET TITLE:	FULL CLOSURE FOOTHILL BLVD FROM CONOVER ST-WENTWORTH ST
DATE:	2/21/2018
SCALE:	NOT TO SCALE
DRAWN BY:	IR
CHECKED BY:	JVJ
PROJECT NO.:	
JOB NO.:	
FILE NO.:	
SHEET NO.:	01 OF 02
COMPANY/CONTACT:	CBS STUDIOS "STRANGE ANGEL" JENNIFER McNEIL (323) 260-4777

APPROVED BY:

NAME/SIGNATURE TITLE DATE

NAME/SIGNATURE TITLE DATE

NAME/SIGNATURE TITLE DATE

REVISIONS NO.:	DATE:	DESCRIPTION:	BY:

Y:\Plans\Los Angeles\148724_FULL_FOOTHILL_CONOVER_WENTWORTH_.dwg

DETAIL "A"

DETAIL "B"

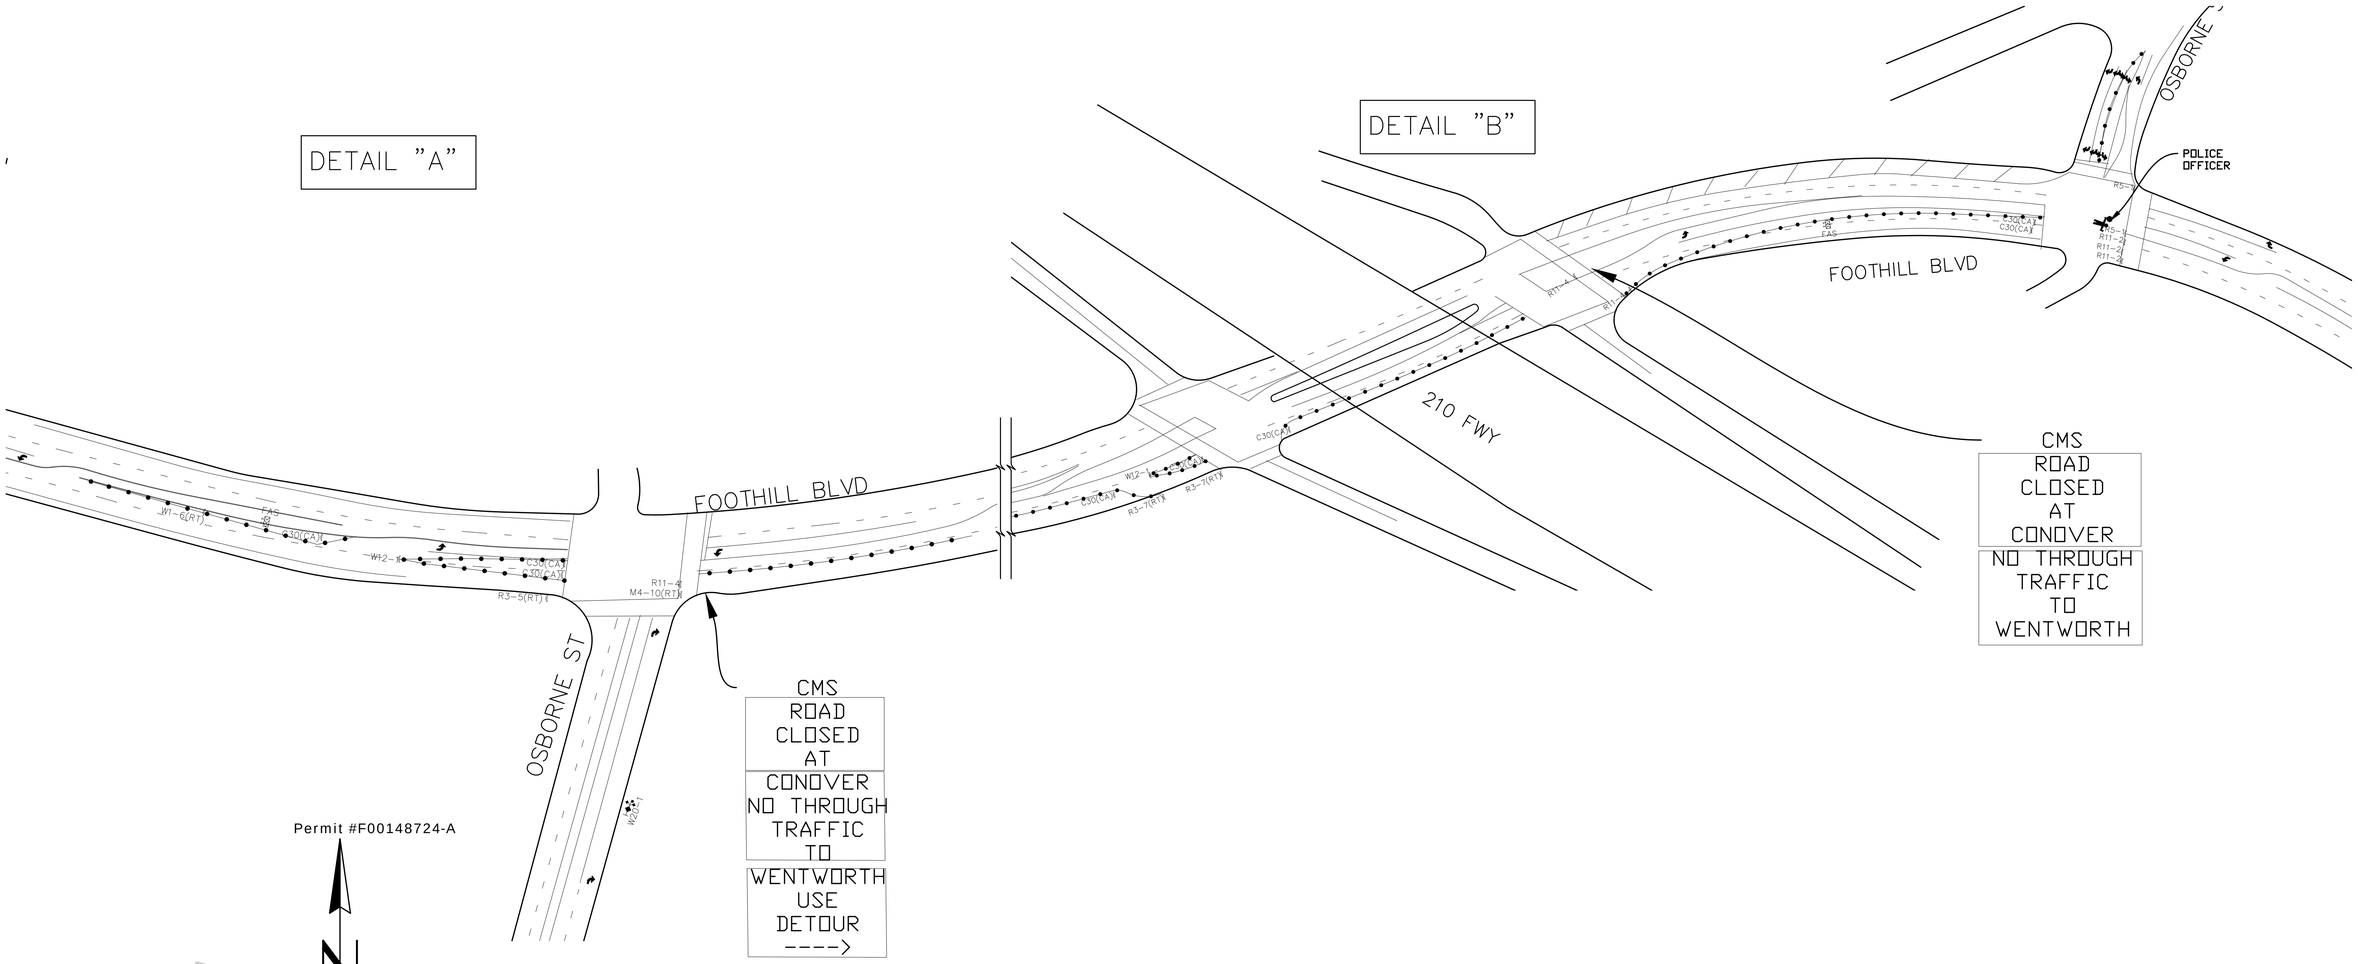

Permit #F00148724-A

N

LEGEND:

- ADVANCE WARNING SIGN
- I TYPE III BARRICADE
- II SIGN ON TYPE III BARRICADE
- I SIGN ON TYPE I BARRICADE
- 28" TRAFFIC CONE – REFLECTIVE
- FLASHING ARROW SIGN (FAS)
- CLOSURE/WORK AREA

GENERAL NOTES

1. ALL SIGNING, DELINEATORS, CONES, BARRICADES, ETC, SHALL CONFORM TO THE STATE OF CALIFORNIA DEPARTMENT OF TRANSPORTATION (CALTRANS) STANDARD PLANS AND STANDARD SPECIFICATIONS, CALIFORNIA M.U.T.C.D. AND ANY ADDENDUMS THERTO AND AS SHOWN ON THESE PLANS.
WITH TRAFFIC SIGNALS OR CROSSWALKS.
CONES SHALL BE 28" MINIMUM HEIGHT REFLECTORIZED SLEEVES.

FILM LA COORDINATOR: CODY PENWELL
FILM LA PERMIT # F-148724
DATE/TIMES: 3/7,-3/8, 1800-0600

PROJECT/SHEET TITLE: FULL CLOSURE FOOTHILL BLVD FROM CONOVER ST-WENTWORTH ST	DATE: 2/21/2018
	SCALE: 1"=50'
	DRAWN BY: IR
	CHECKED BY: JVJ
COMPANY/CONTACT: CBS STUDIOS "STRANGE ANGEL" JENNIFER McNEIL (323) 260-4777	PROJECT NO.:
	JOB NO.:
	FILE NO.:
	SHEET NO.: 02 OF 02

APPROVED BY:

NAME/SIGNATURE TITLE DATE

NAME/SIGNATURE TITLE DATE

NAME/SIGNATURE TITLE DATE

REVISIONS

NO.:	DATE:	DESCRIPTION:	BY:

NOT A PERMIT

Y:\Plans\Los Angeles\148724_FULL_FOOTHILL_CONOVER_WENTWORTH_.dwg

DETAIL "C"

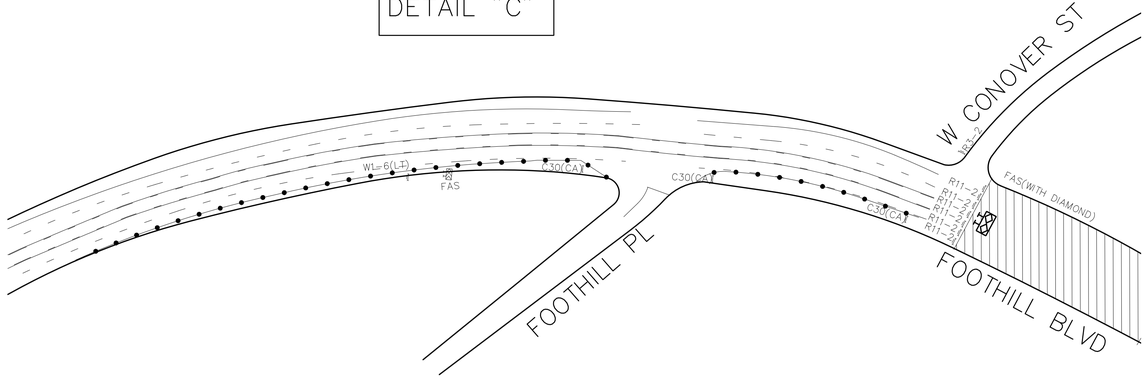

DETAIL "D"

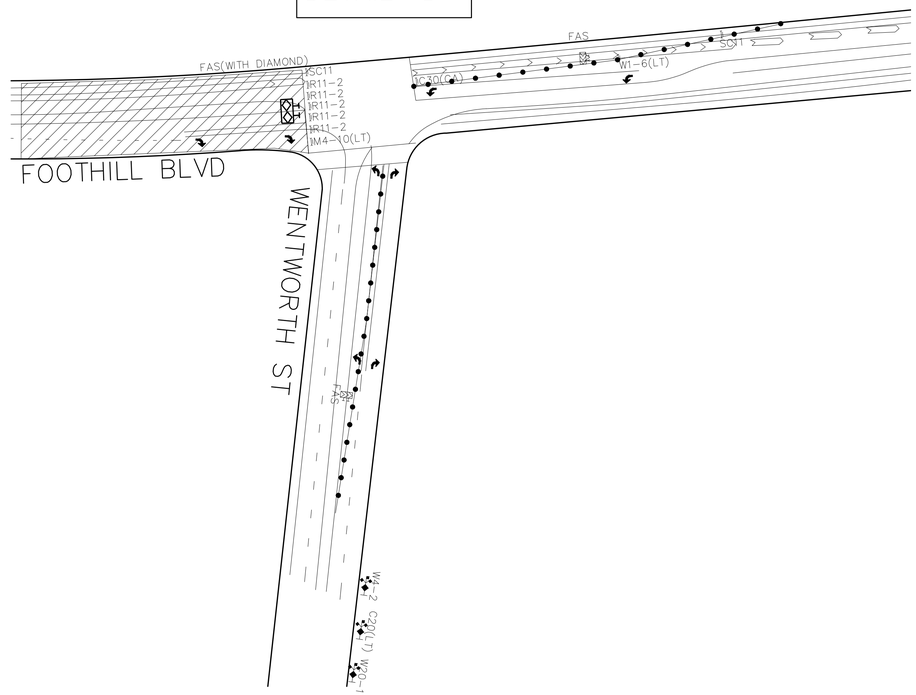

Permit #F00148724-A

LEGEND:

- ADVANCE WARNING SIGN
- TYPE III BARRICADE
- SIGN ON TYPE III BARRICADE
- SIGN ON TYPE I BARRICADE
- 28" TRAFFIC CONE = REFLECTIVE
- FLASHING ARROW SIGN (FAS)
- CLOSURE WORK AREA

GENERAL NOTES:

1. ALL SIGNING, DELINEATORS, CONES, BARRICADES, ETC, SHALL CONFORM TO THE STATE OF CALIFORNIA DEPARTMENT OF TRANSPORTATION (CALTRANS) STANDARD PLANS AND STANDARD SPECIFICATIONS, CALIFORNIA M.U.T.C.D. AND ANY ADDENDUMS THERTO AND AS SHOWN ON THESE PLANS.
WITH TRAFFIC SIGNALS OR CROSSWALKS.
CONES SHALL BE 28" MINIMUM HEIGHT REFLECTORIZED SLEEVES.

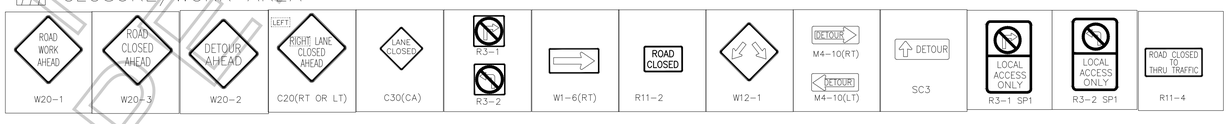

FILM LA COORDINATOR: CODY PENWELL
FILM LA PERMIT # F-148724
DATE/TIMES: 3/7,-3/8, 1800-0600

PROJECT/SHEET TITLE: FULL CLOSURE FOOTHILL BLVD FROM CONOVER ST-WENTWORTH ST	DATE: 2/21/2018
	SCALE: 1"=50'
	DRAWN BY: IR
	CHECKED BY: JVJ
	PROJECT NO.:
COMPANY/CONTACT: CBS STUDIOS "STRANGE ANGEL" JENNIFER McNEIL (323) 260-4777	JOB NO.:
	FILE NO.:
	SHEET NO.: 03 OF 03

APPROVED BY:

NAME/SIGNATURE TITLE DATE

NAME/SIGNATURE TITLE DATE

NAME/SIGNATURE TITLE DATE

REVISIONS

NO.:	DATE:	DESCRIPTION:	BY:

NOT A PERMIT

Y:\Plans\Los Angeles\148724_FULL_FOOTHILL_CONOVER_WENTWORTH_.dwg

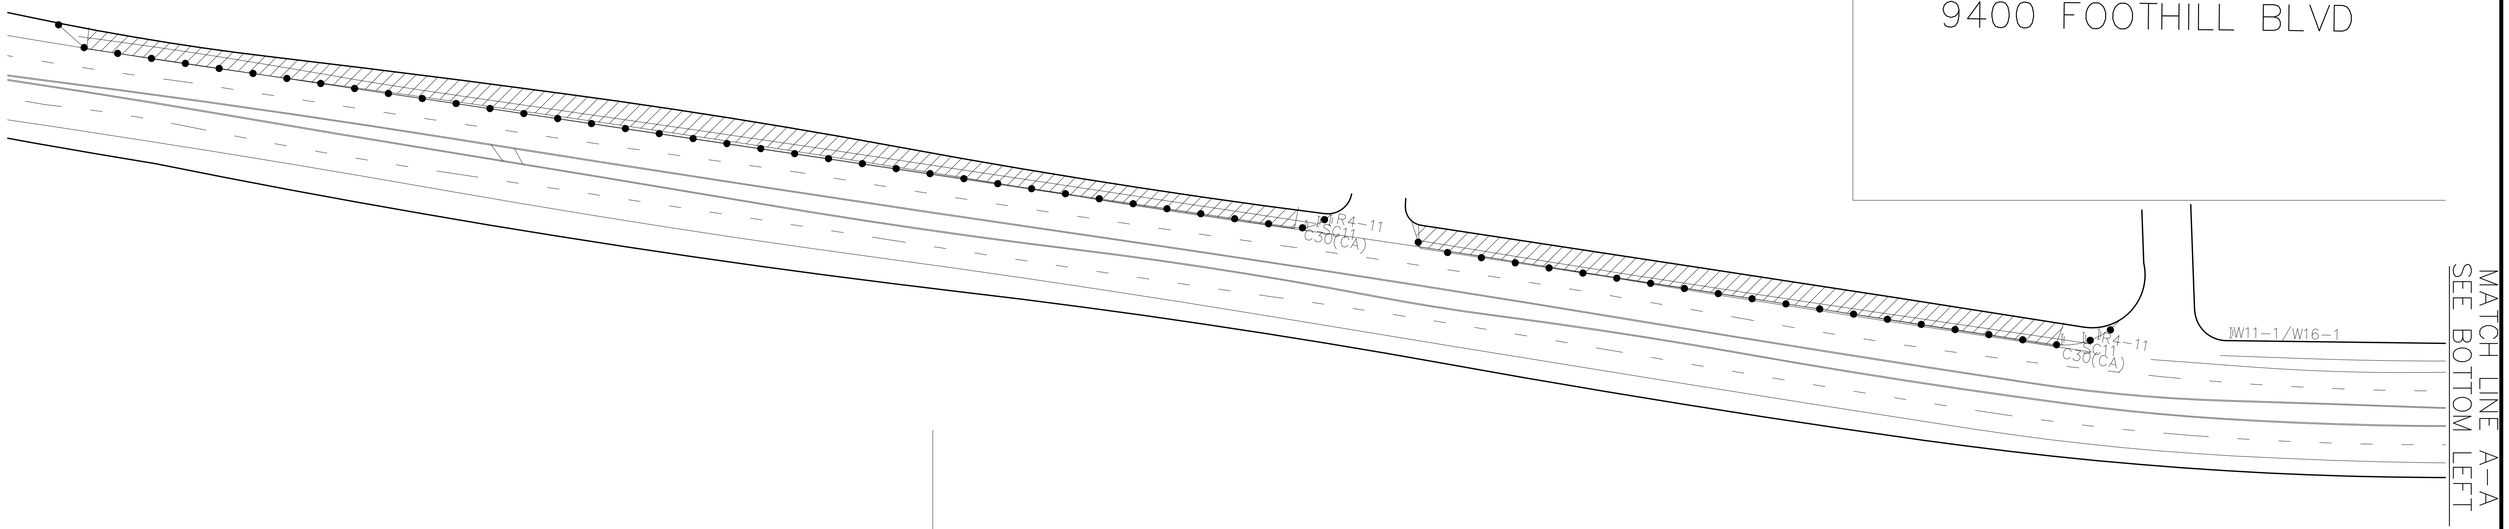

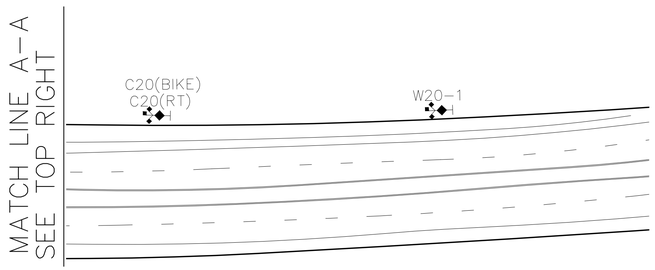

Permit #F00148724-A

NOT A PERMIT

LEGEND:

- ADVANCE WARNING SIGN
- TYPE III BARRICADE
- SIGN ON TYPE III BARRICADE
- SIGN ON TYPE I BARRICADE
- 28" TRAFFIC CONE - REFLECTIVE
- FLASHING ARROW SIGN (FAS)
- CLOSURE/WORK AREA

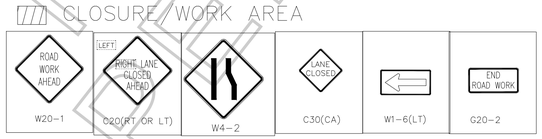

GENERAL NOTES:

1. ALL SIGNING, DELINEATORS, CONES, BARRICADES, ETC, SHALL CONFORM TO THE STATE OF CALIFORNIA DEPARTMENT OF TRANSPORTATION (CALTRANS) STANDARD PLANS AND STANDARD SPECIFICATIONS, CALIFORNIA M.U.T.C.D. AND ANY ADDENDUMS THERTO AND AS SHOWN ON THESE PLANS.
WITH TRAFFIC SIGNALS OR CROSSWALKS.
CONES SHALL BE 28" MINIMUM HEIGHT REFLECTORIZED SLEEVES.

FILM LA COORDINATOR: CODY PENWELL
FILM LA PERMIT # F-148724
DATE/TIMES: 3/6, 0700-3/9, 1700

PROJECT/SHEET TITLE: E/S CURB AND BIKE LANE OF FOOTHILL BLVD FROM 9400 FOOTHILL BL-NORTH 1200'

COMPANY/CONTACT:
CBS STUDIOS "STRANGE ANGEL"
JENNIFER McNEIL (323) 260-4777

DATE:	2/27/2018
SCALE:	1"=50'
DRAWN BY:	IR
CHECKED BY:	JVJ
PROJECT NO.:	
JOB NO.:	
FILE NO.:	
SHEET NO.:	03 OF 03

APPROVED BY:

NAME/SIGNATURE TITLE DATE

NAME/SIGNATURE TITLE DATE

NAME/SIGNATURE TITLE DATE

REVISIONS

NO.:	DATE:	DESCRIPTION:	BY:

Y:\Plans\Los Angeles\148724_ES_FOOTHILL_9400 FOOTHILL_NORTH 1200'_.dwg

PARK FILM OFFICE
City of Los Angeles, Department of Recreation and Parks
4730 Crystal Springs Drive, (Mail Stop 664)
Los Angeles, California 90027
Telephone: (323) 644-6220 Fax: (213) 847-6056

DRAFT NOT A PERMIT

Film Production Guidelines

Welcome to the City of Los Angeles, Department of Recreation and Parks (Department). In our partnership to protect the environmental integrity of our parks the Park Film Office is providing guidelines to ensure a safe and successful film shoot. Please review and provide copies of these guidelines to the appropriate responsible persons. Thank you for the continuous use of our parkland.

- **Ok to CREW PARK and CATER BREAKFAST at HANSEN DAM EQUESTRIAN CENTER on 03/07/2019 and 03/08/2019 (see plot plan).**
- **Ok to cater breakfast with pop-up tents, tables and chairs.**
- **Not approved to Base-camp on-site. If base-camp activity occur, additional fees will be applied.**
- **Not approved to have filming activities on-site.**
- **Ok to PARK 120 crew cars in the parking lot (see plot plan).**
- **Ok to have gate access from the hours of 6:00pm – 6:00am.**
- **A Park Film Office monitor will be assigned for gate access.**
- **No generator approved to be placed on Park property.**
- **Not approved to alter Park property.**
- **Company must adhere to Equestrian Center staff guidelines and stipulations.**
- **Must leave all fire lanes open at all times and do not block any fire hydrants.**
- **Company does not have exclusive use of parks/parking lots.**
- **Must work around park patrons, park activities and park maintenance staff.**
- **No blocking off exits/entrance of driveways.**
- **No staking. Must be free-standing.**
- **If tents are being used, they must be secured with sandbags or water barrels.**
- **Not allowed to have Propane Heaters on-site unless approved by LAFD.**
- **Company must leave all areas clean after use.**
- **Must maintain the 20ft emergency vehicle clearance.**
- **Use of City utilities (water and electricity) is $75 per use, per day and the company will be invoiced by the Park Film Office.**
- Vehicles and/or heavy equipment are not allowed on turf areas unless prior approval is given by the Park Film Office.

- Production companies must provide their own restroom and trash receptacles. The City dumpsters and trash cans cannot be used so all self-generated trash has to be removed and disposed of off-site.
- **No simulated sex allowed on Park property.**
- **No nudity allowed on Park property.**
- Film permits do not provide exclusive use of a park or recreation area.
- Service roads, parking lot driveway access, handicap or electric vehicle designated parking stalls may not be blocked or restricted. Emergency vehicle access lanes must be maintained in parking lots and park streets at all times.
- A 20 Foot unobstructed lane must be maintained between parked vehicles/trailers in all parking lots and Recreation and Parks roadways for emergency vehicle access.
- Due to underground plastic irrigation lines and trees having shallow root systems, staking and or drilling into turf, rocks, trees or asphalted areas is not permissible unless prior approval is given by the Park Film Office. This approval will be noted in the permitted guidelines.
- Locked park gates can only be accessed by a Park Film Office Monitor. Security of open gates must be provided by the permitted company. Any equipment that is permitted to stay overnight must be guarded by the permitted company's security group.
- Alterations to natural or manmade surroundings or content of the park are not permissible unless documented in these specific guidelines. The permit holder is financially responsible for all remediation should there be any damage or unauthorized alteration to Department property. The remediation and cost of will be determined by the Park Film Office.
- A Park Film Office Monitor(s) may be assigned to the permitted location. Their job is to ensure guidelines are followed, liaison between park patrons, other City employees and a communication link between Permitee and the Park Film Office for any additional needs or authorizations. When the Park Film Office is closed the Park Film Monitor has the authority and responsibility to modify these guidelines within the parameters given to them by their supervisor. The Park Film Monitor has access 24/7 to contact their supervisors if needed. The Permitee will be required to adhere to the instructions, restrictions and requests given by the Park Film Monitor.
- Smoking is prohibited on all Department properties. An exception has been made for permitted film production companies to smoke in areas that are designated by the Fire Safety Officer or Park Film Monitor. If a Fire Safety Officer or Park Film Monitor is not assigned to the Permitee there will be no smoking with the exception of an actor smoking while performing or as part of the scene.
- A designated smoking area may not be near any patron activity or facility. Large buckets of sand or water must be placed in this area for disposal of tobacco or tobacco related products. The designated smoking area may be revoked or not allowed depending on weather and location conditions. Failure to comply with the smoking restrictions may result in a fine.

NOT A PERMIT

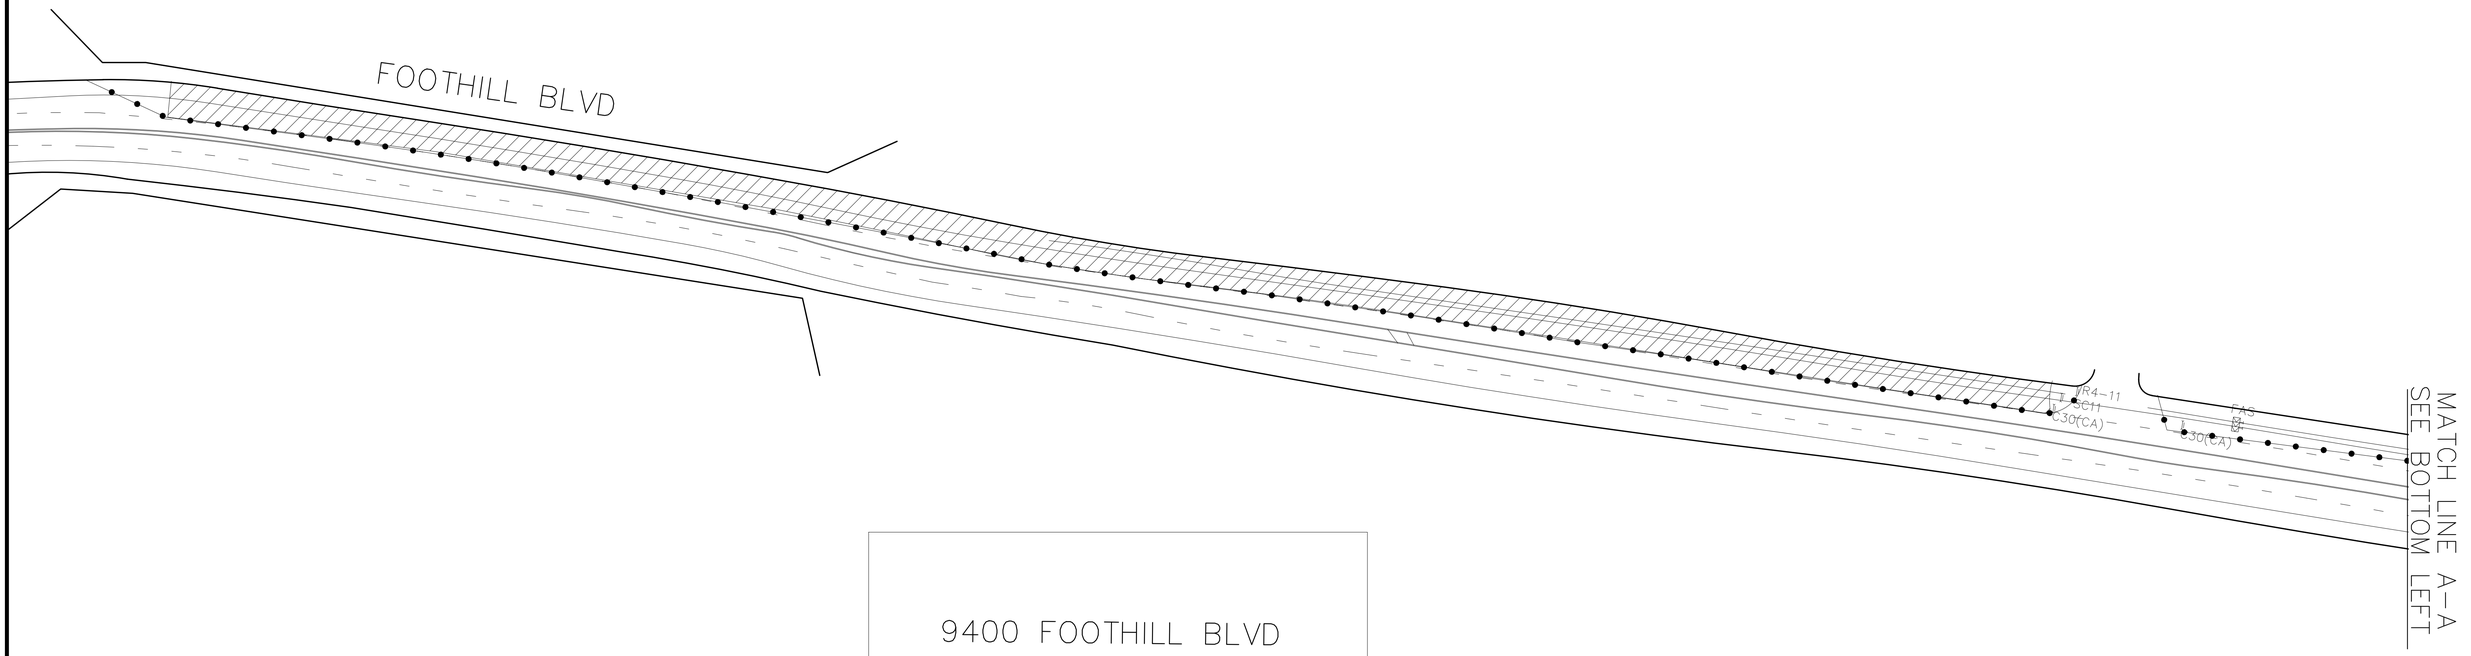

9400 FOOTHILL BLVD

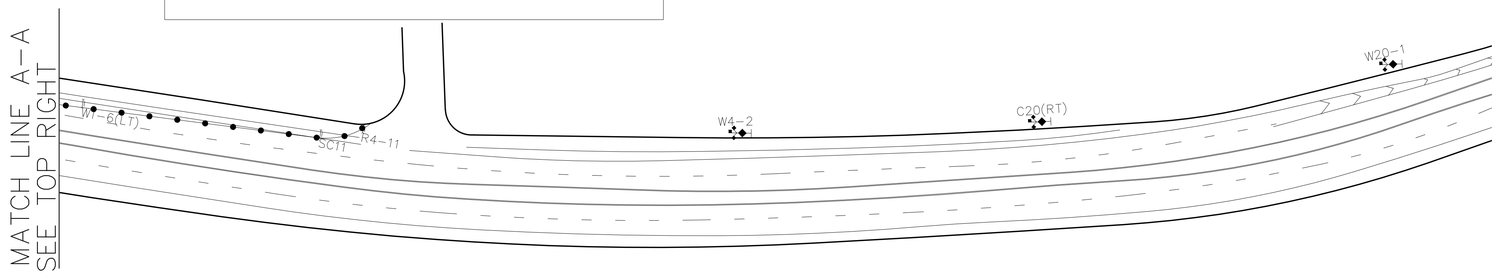

Permit #F00148724-A

GENERAL NOTES:

1. ALL SIGNING, DELINEATORS, CONES, BARRICADES, ETC, SHALL CONFORM TO THE STATE OF CALIFORNIA DEPARTMENT OF TRANSPORTATION (CALTRANS) STANDARD PLANS AND STANDARD SPECIFICATIONS, CALIFORNIA M.U.T.C.D, AND ANY ADDENDUMS THERTO AND AS SHOWN ON THESE PLANS.
WITH TRAFFIC SIGNALS OR CROSSWALKS.
CONES SHALL BE 28" MINIMUM HEIGHT REFLECTORIZED SLEEVES.

NOT A PERMIT

LEGEND:

- ADVANCE WARNING SIGN
- TYPE III BARRICADE
- SIGN ON TYPE III BARRICADE
- SIGN ON TYPE I BARRICADE
- 28" TRAFFIC CONE – REFLECTIVE
- FLASHING ARROW SIGN (FAS)
- CLOSURE/WORK AREA

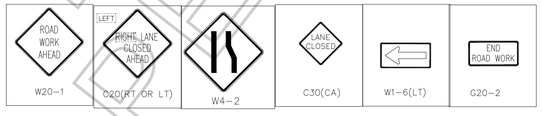

FILM LA COORDINATOR: CODY PENWELL
FILM LA PERMIT # F-148724

DATE/TIMES: 3/6, 0700–1500
3/7, 0700–2000
3/8, 0900–2000
3/9, 0600–1700

PROJECT/SHEET TITLE: N/B CURB AND ADJACENT #2 LANE OF FOOTHILL BLVD FROM 9400 FOOTHILL BL–NORTH TO END OF BRIDGE

DATE:	2/27/2018
SCALE:	1"=50'
DRAWN BY:	IR
CHECKED BY:	JVJ
PROJECT NO.:	
JOB NO.:	
FILE NO.:	
SHEET NO.:	03 OF 03

COMPANY/CONTACT:
CBS STUDIOS "STRANGE ANGEL"
JENNIFER McNEIL (323) 260–4777

APPROVED BY:

NAME/SIGNATURE TITLE DATE

NAME/SIGNATURE TITLE DATE

NAME/SIGNATURE TITLE DATE

REVISIONS

NO.:	DATE:	DESCRIPTION:	BY:

Y:\Plans\Los Angeles\148724_ES_C1_FOOTHILL_9400 FOOTHILL_NORTH END OF BRIDGE_.dwg